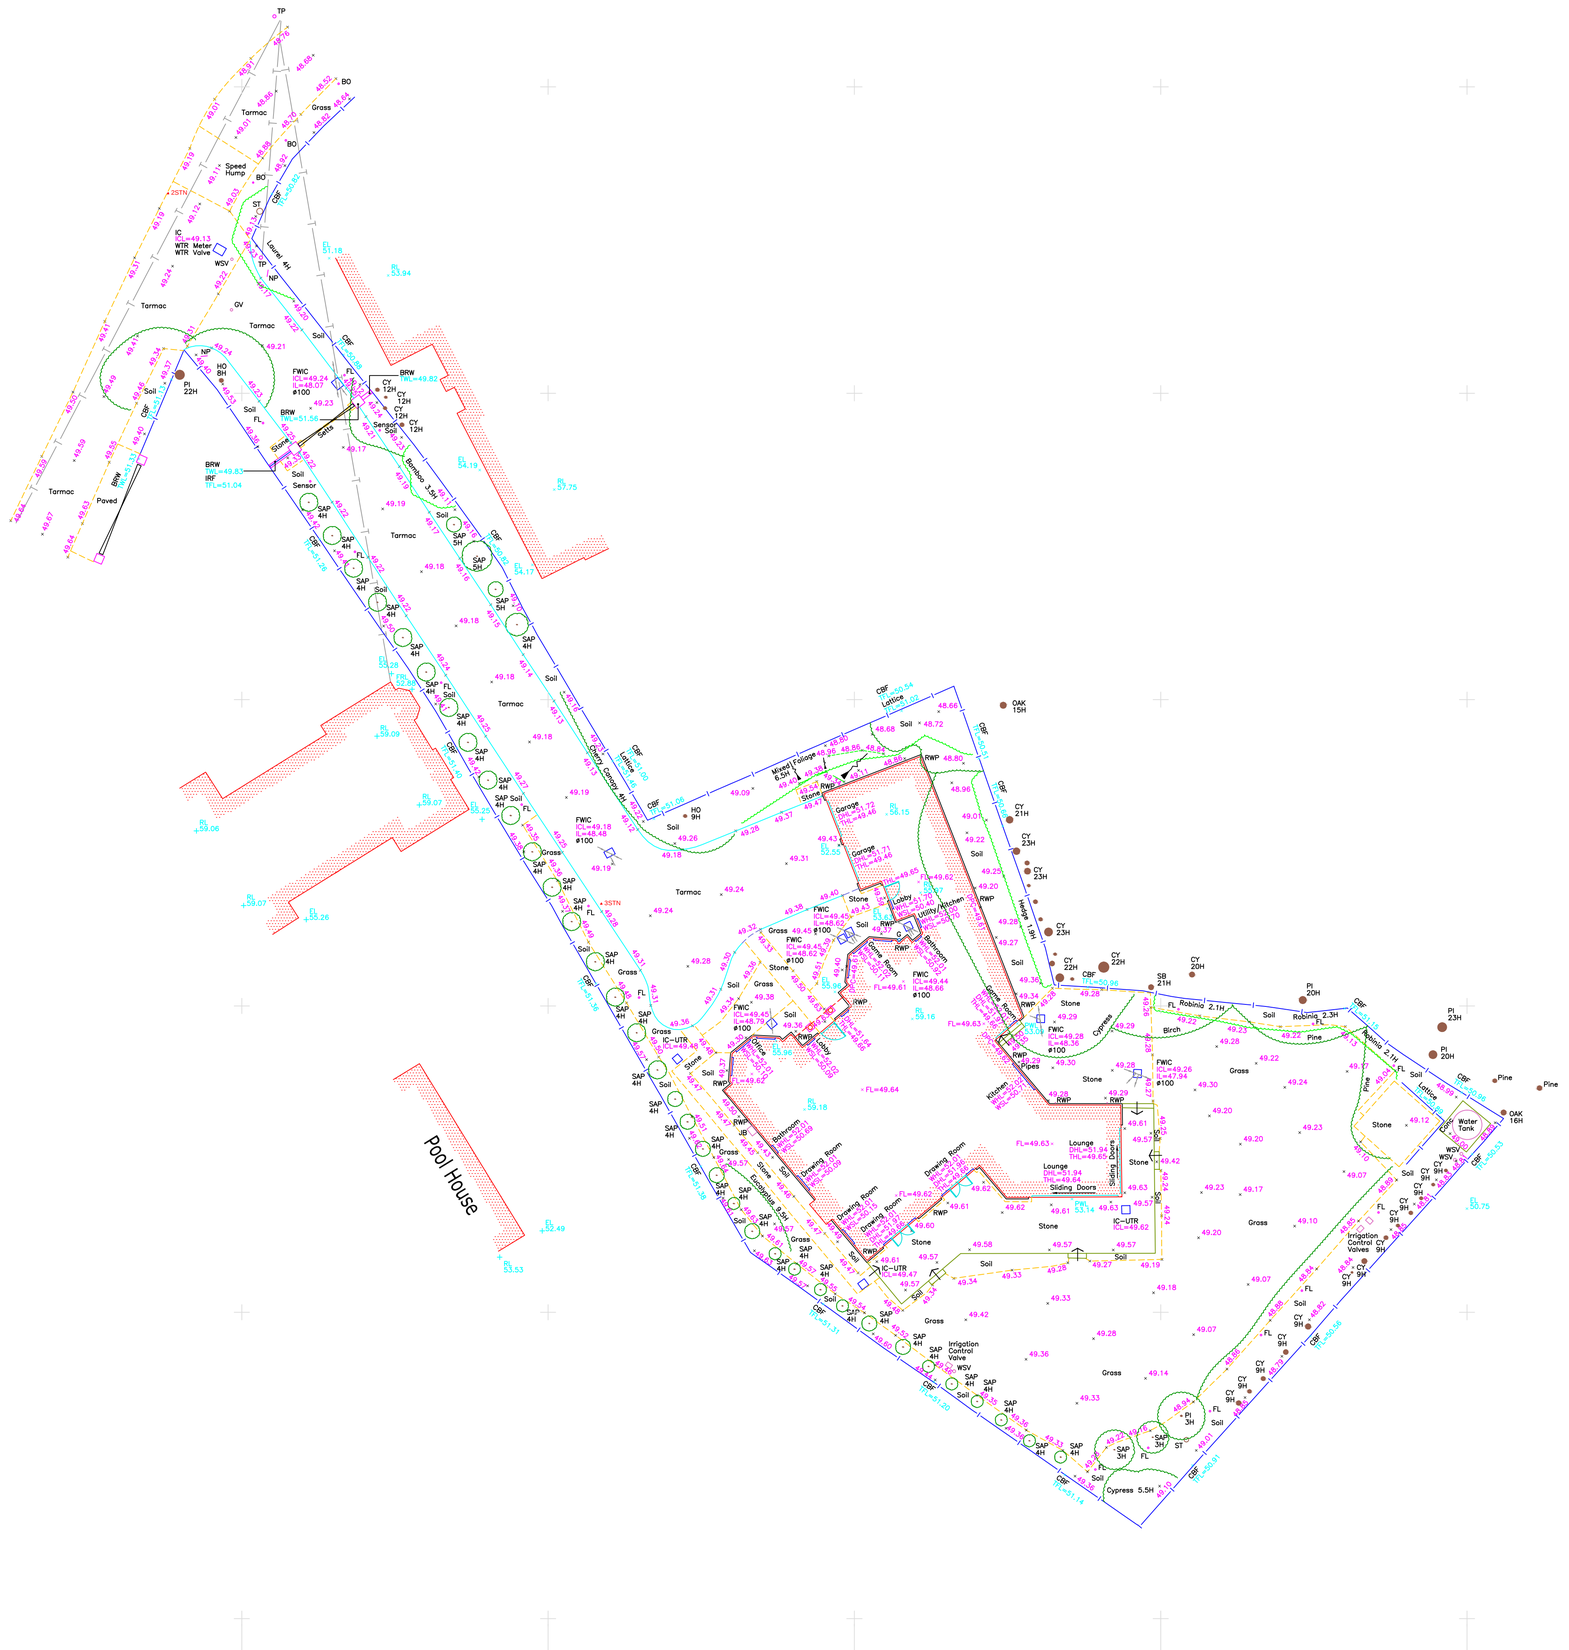
TP
BO
Tarmac
Grass
Speed Hump
1STN
IC
WTR Meter
WTR Valve
WSV
Laurel 4H
Soil
GV
NP
Pi 22H
FWC
ICL=49.24
IL=48.07
ø100
HO 8H
BRW
TRL=51.56
Stone
Sensor
Cy 12H
BRW
TRL=49.82
Paved
BRW
TRL=49.83
IRF
IFL=51.04
SAP 4H
SAP 5H
Bamboo 4.5H
Pool House
3STN
Garage
TRL=49.46
Kitchen
Utility
Bathroom
Lounge
DHL=51.94
THL=49.60
Sliding Doors
Drawing Room
Office
Mixed Foliage 6.5H
Cherry Canopy 4H
Lattice 2.1m
Hedge 1.9H
Robinia 2.1H
Robinia 2.3H
Pine
Birch
Cypress
Irrigation Control Valves
Water Tank
OAK 15H
OAK 16H
Cypress 5.5H
Pi 20H
Pi 23H
Pi 3H
SB 21H
CY 22H
CY 23H
CY 21H
CY 20H
CY 9H
Fl 51.18
Fl 54.19
Fl 54.17
Fl 55.28
Fl 55.25
Fl 50.75
Fl 52.49
Ri 53.94
Ri 57.75
Ri 59.09
Ri 59.07
Ri 59.06
Ri 55.26
Ri 53.53
Ri 59.16
Ri 59.18
Ri 56.15
Ri 52.55
FL=49.64
FL=49.63
FL=49.62
FL=49.61
FL=49.60
FL=49.57
FL=49.56
